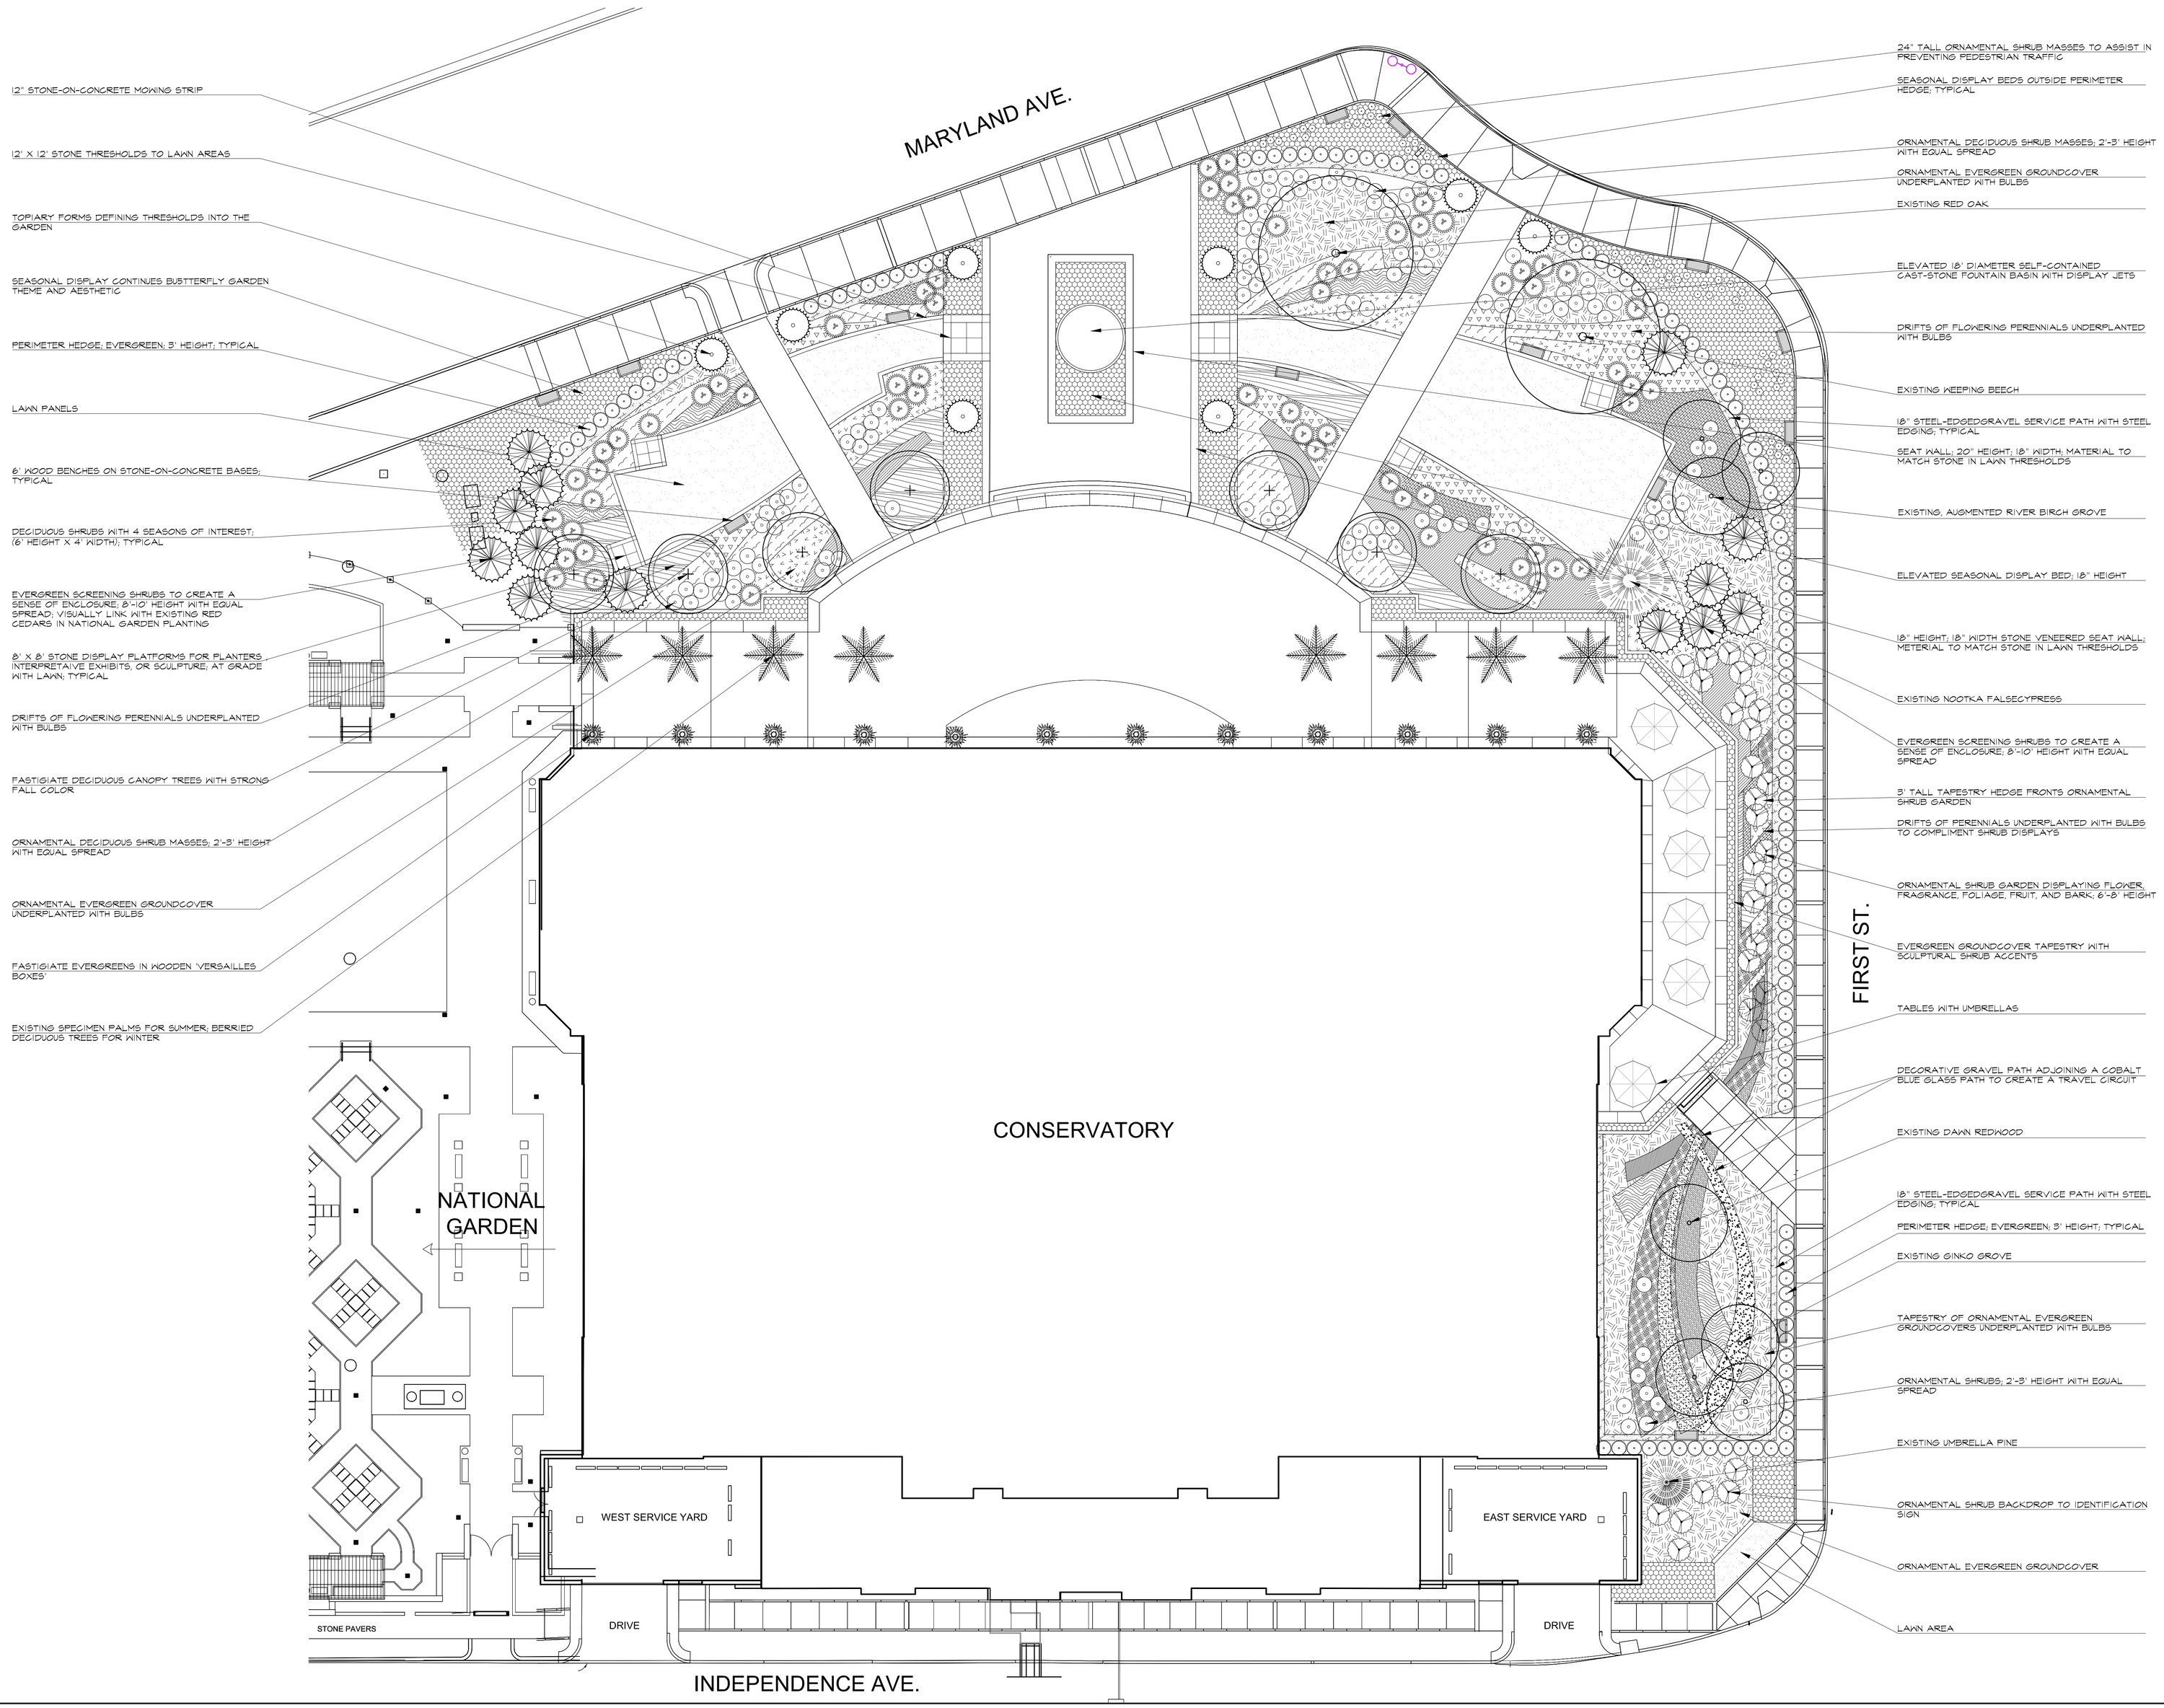

Copyright © 2006 Mesa Design Associates, Inc. All Rights Reserved. The designs represented by these plans are copyrighted and are subject to copyright protection as an "Architectural Work" under Title 17 U.S.C. Sec1. 102 known as the Architectural Works Protection Act Of 1990. Unauthorized use of these plans (including form and arrangement of spaces), data and other aspects of the design will subject the infringer to damages and/or judicial action as provided by Federal Law.

United States Botanic Garden
Terrace Gardens Final Schematic Design
WASHIINGTON, D.C.

NOTE: This plan accompanies the May 11, 2007 written design intent.

0 8 16 32

SCALE: 1" = 16'-0"

NORTH

MESA
1807 Ross Avenue
Suite 333
Dallas, TX 75201
214.871.0568
www.mesadesigngroup.com

May 15, 2007